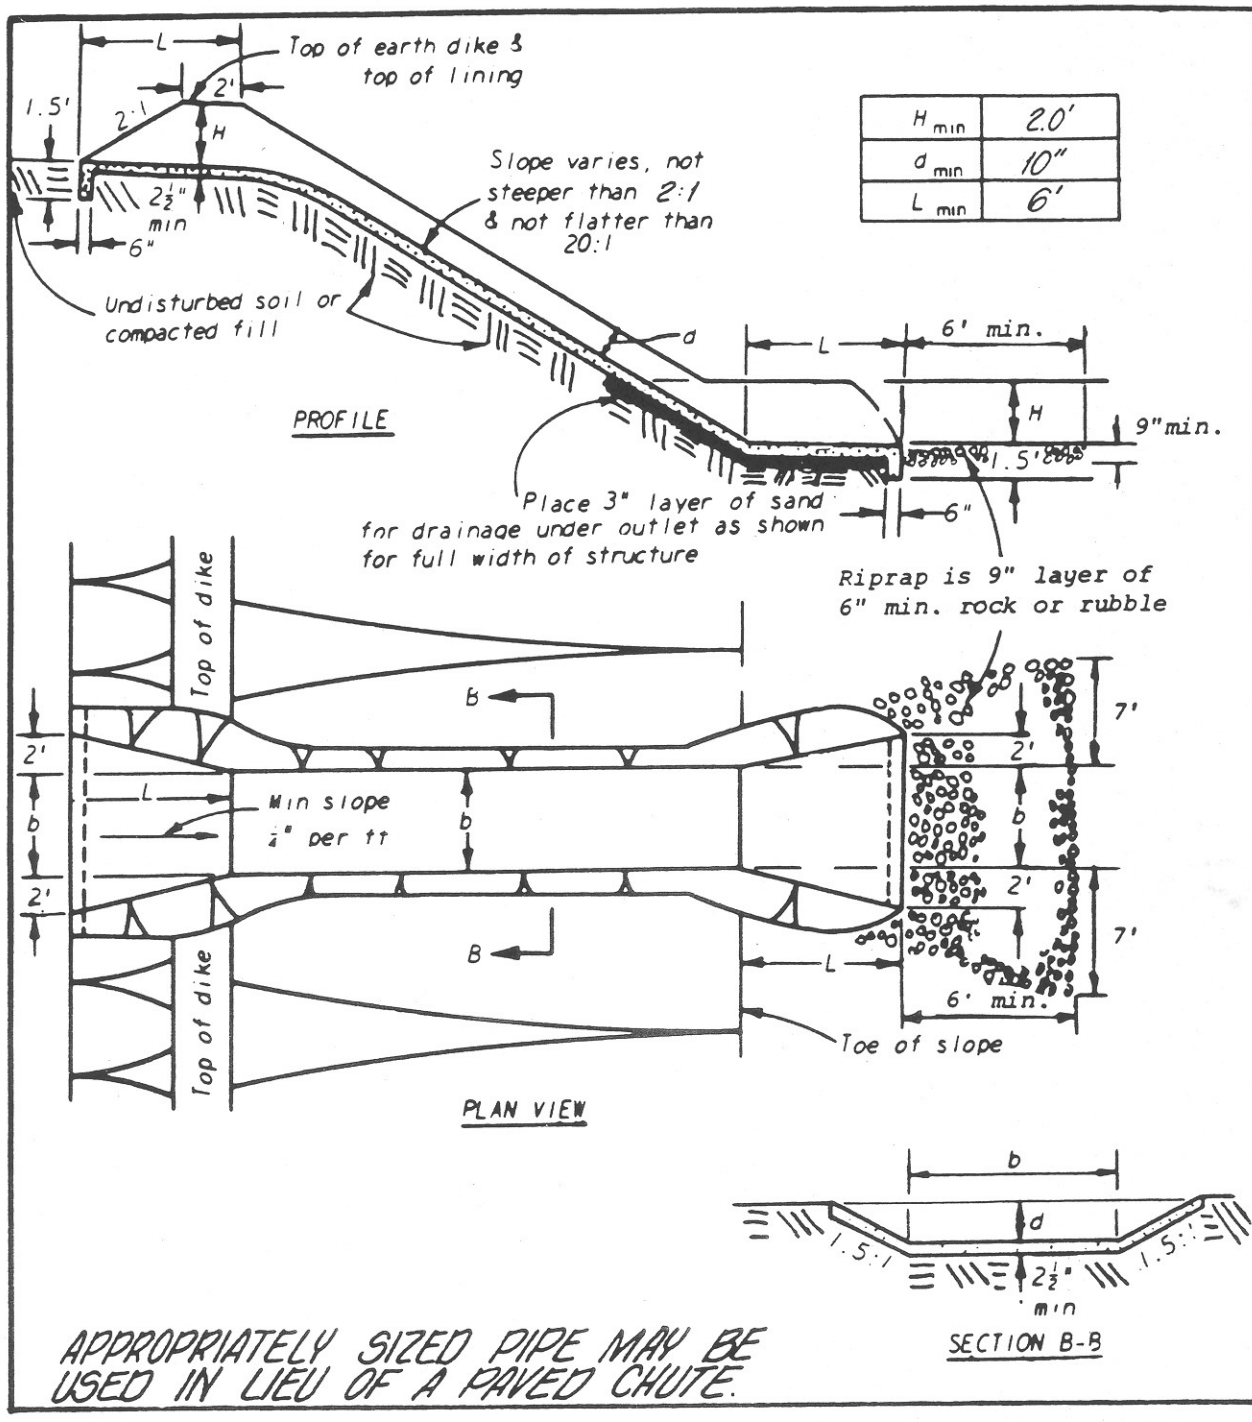

H_{min}	2.0'
d_{min}	10"
L_{min}	6'

APPROPRIATELY SIZED PIPE MAY BE USED IN LIEU OF A PAVED CHUTE.

PAVED CHUTE OR FLUME

Revision	By	Approved	Date

CITY OF OCEANSIDE

GRADE STABILIZATION STRUCTURE

Ronald A. Beck
CITY ENGINEER 12/2/92 Date

STANDARD DRAWING NO. M-25